This drawing is the copyright of Axiom Architects. It is for planning application purposes only and may not be reproduced in whole or in part without permission. Drawings lodged for planning approval may be reproduced by the Planning Authority in accordance with the 'Copyright (Material Open to Public Inspection) (Marking of Copies of Plans and Drawings) Order 1990' and must carry the relevant copyright restriction note.

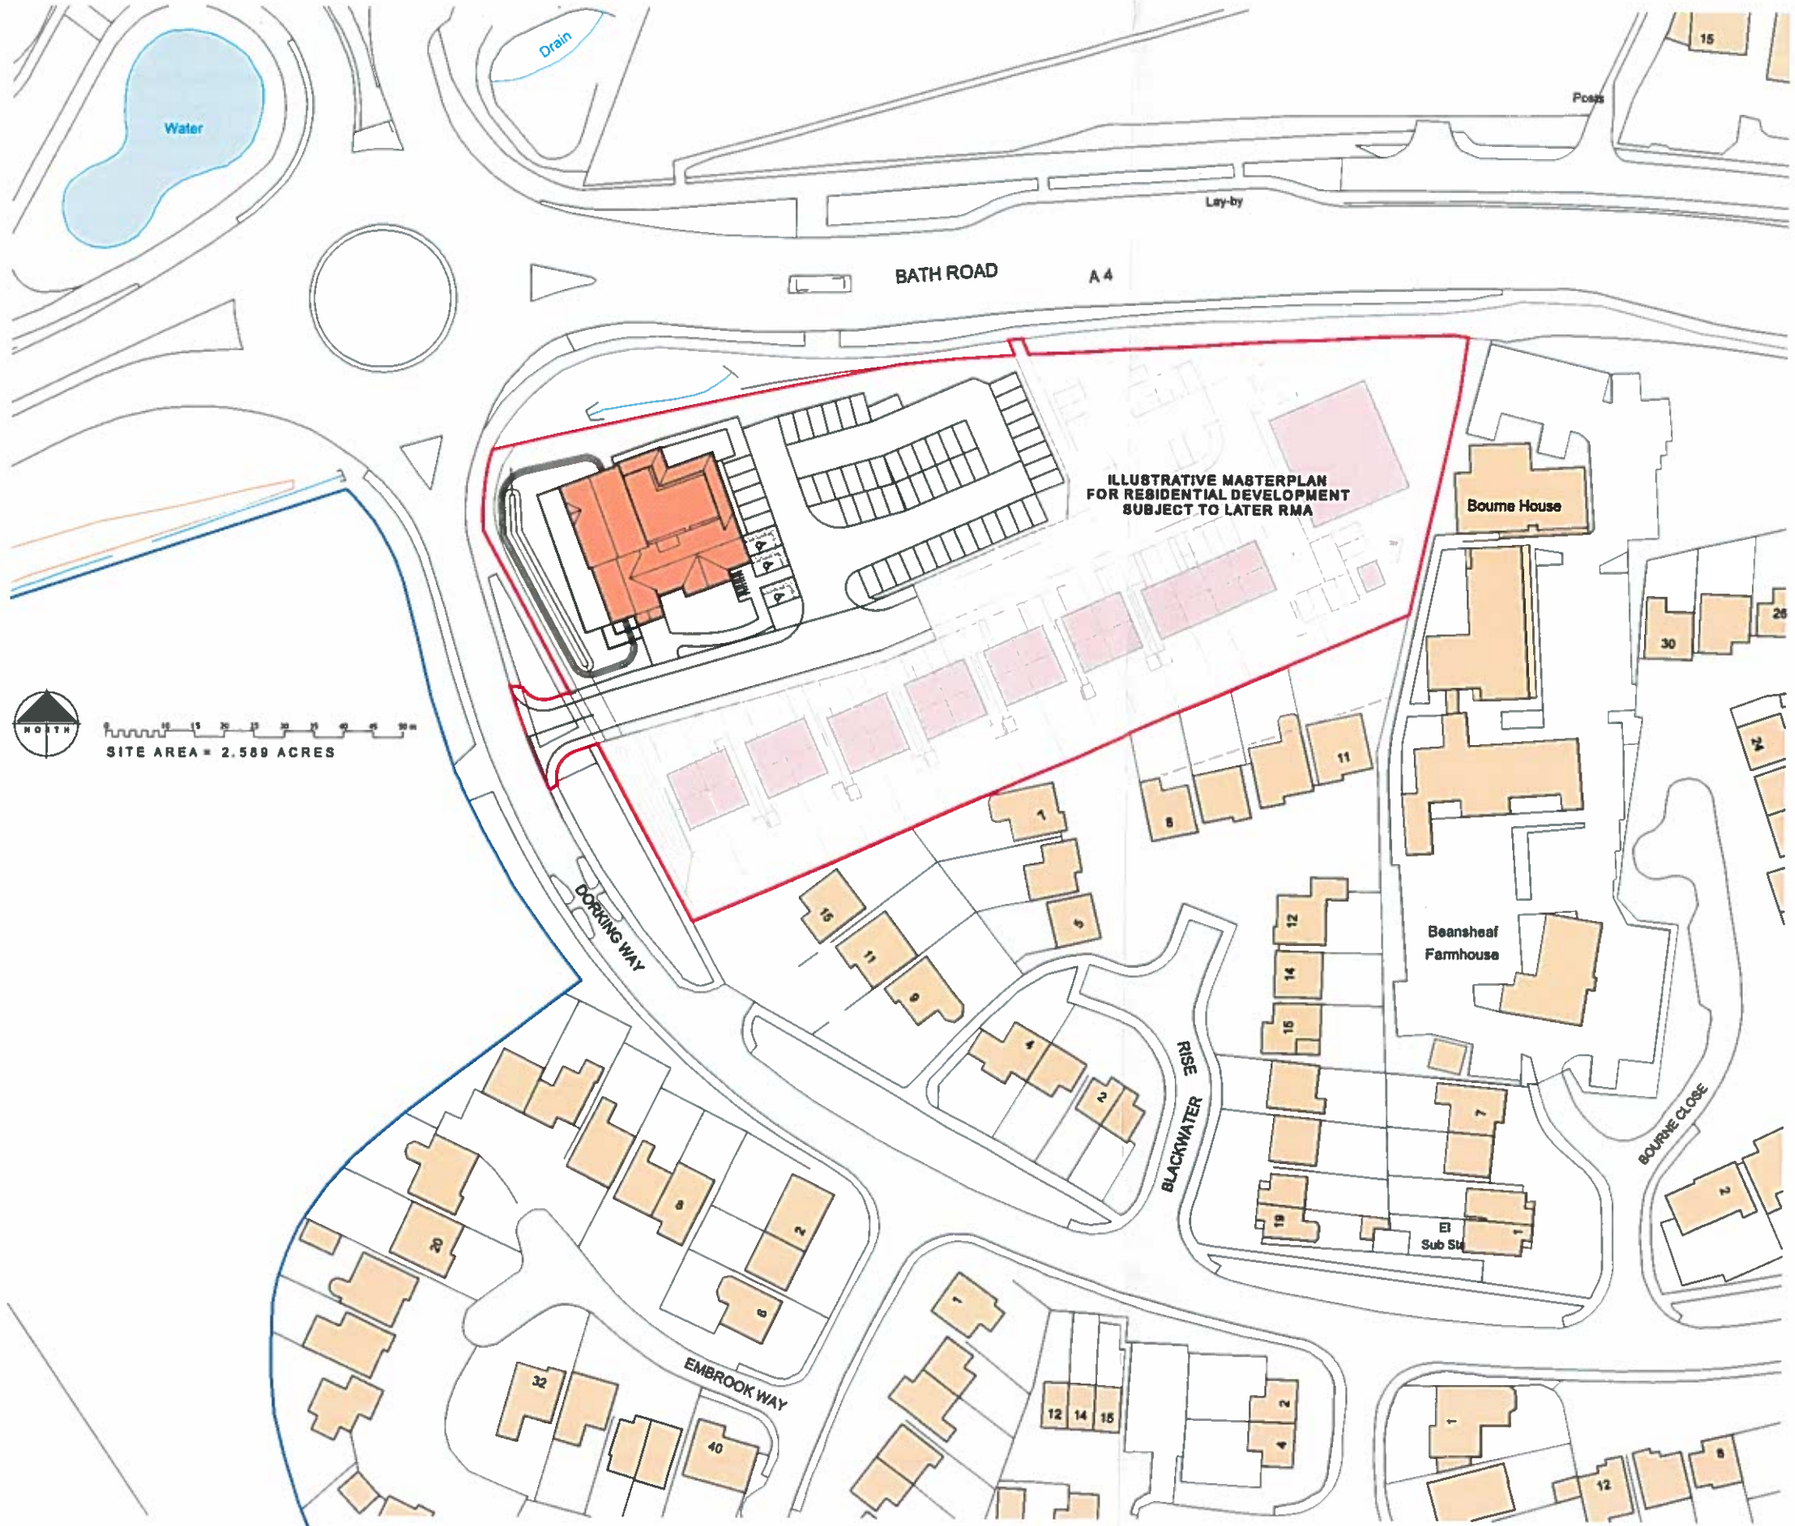


Ordnance Survey, (c) Crown Copyright 2016. All rights reserved. Licence number 100022432

| Rev | Date | Description | By |
|---|---|---|---|
| E | 19/10/17 | DO NOT SCALE NOTE OMITTED | ACR |
| D | 30/09/17 | BOUNDARY UPDATED | ACR |
| C | 20/4/17 | BOUNDARY ALTERED | ACR |
| B | 4/12/16 | LAYOUT UPDATED | ACR |
| A | 10/11/16 | LAYOUT ALTERED | ACR |

AXIOM ARCHITECTS
1 Brooklands Yard Southover High Street Lewes East Sussex BN7 1HU
Tel. 01273 479434 www.axiomarchitects.co.uk

Client
MARSTONS PLC

Project
PROPOSED PUB RESTAURANT AND RESIDENTIAL DEVELOPMENT DORKING WAY CALCOT

Drawing
SITE LOCATION

| Scale | Status | Date | Drawn | Checked |
|---|---|---|---|---|
| 1:500 @ A1 | PRELIMINARY | 15/06/16 | ACR | |

Drawing No. 3699/P100

Revision E