NOTES

USE GIVEN DIMENSIONS ONLY.

ALL DIMENSIONS ARE IN MILLIMETRES.

ALL DIMENSIONS ARE TO BE CHECKED ON SITE; ANY INCONSISTENCIES OR INACCURACIES ARE TO BE REPORTED TO THE LANDSCAPE ARCHITECT.

SETTING OUT IS TO BE CHECKED BY LANDSCAPE ARCHITECT ON SITE.

ANY ALTERATIONS TO BE APPROVED BY LANDSCAPE ARCHITECT.

S.D = SITE DIMENSION
EQ = EQUAL DISTANCE

INFORMATION PROVIDED BY

MAZZULLO + RUSSELL

LANDSCAPE DESIGN

Where stone coping is flush with tennis court, and no retaining wall is required (area highlighted green) 200mm deep concrete strip footing to be provided for coping/flashing, and 250x250mm pads installed in relevant locations for fixing of posts, to SE details

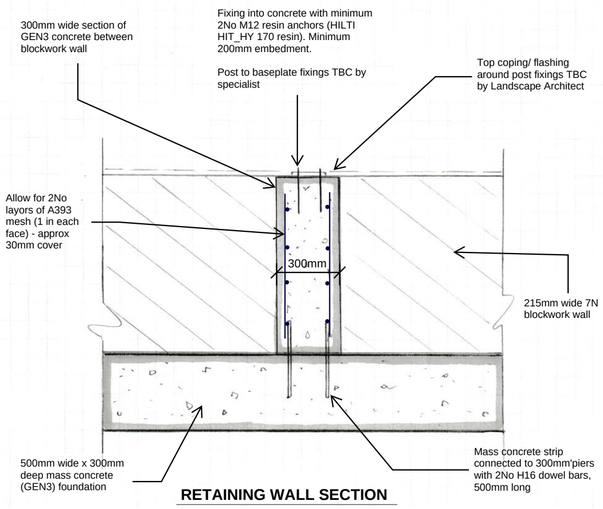

RETAINING WALL SECTION

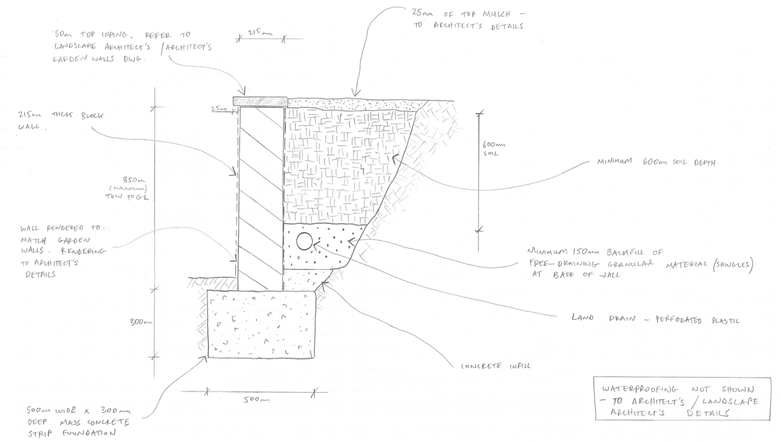

TYPICAL RETAINING WALL DETAIL
Scale 1:20 @ A2

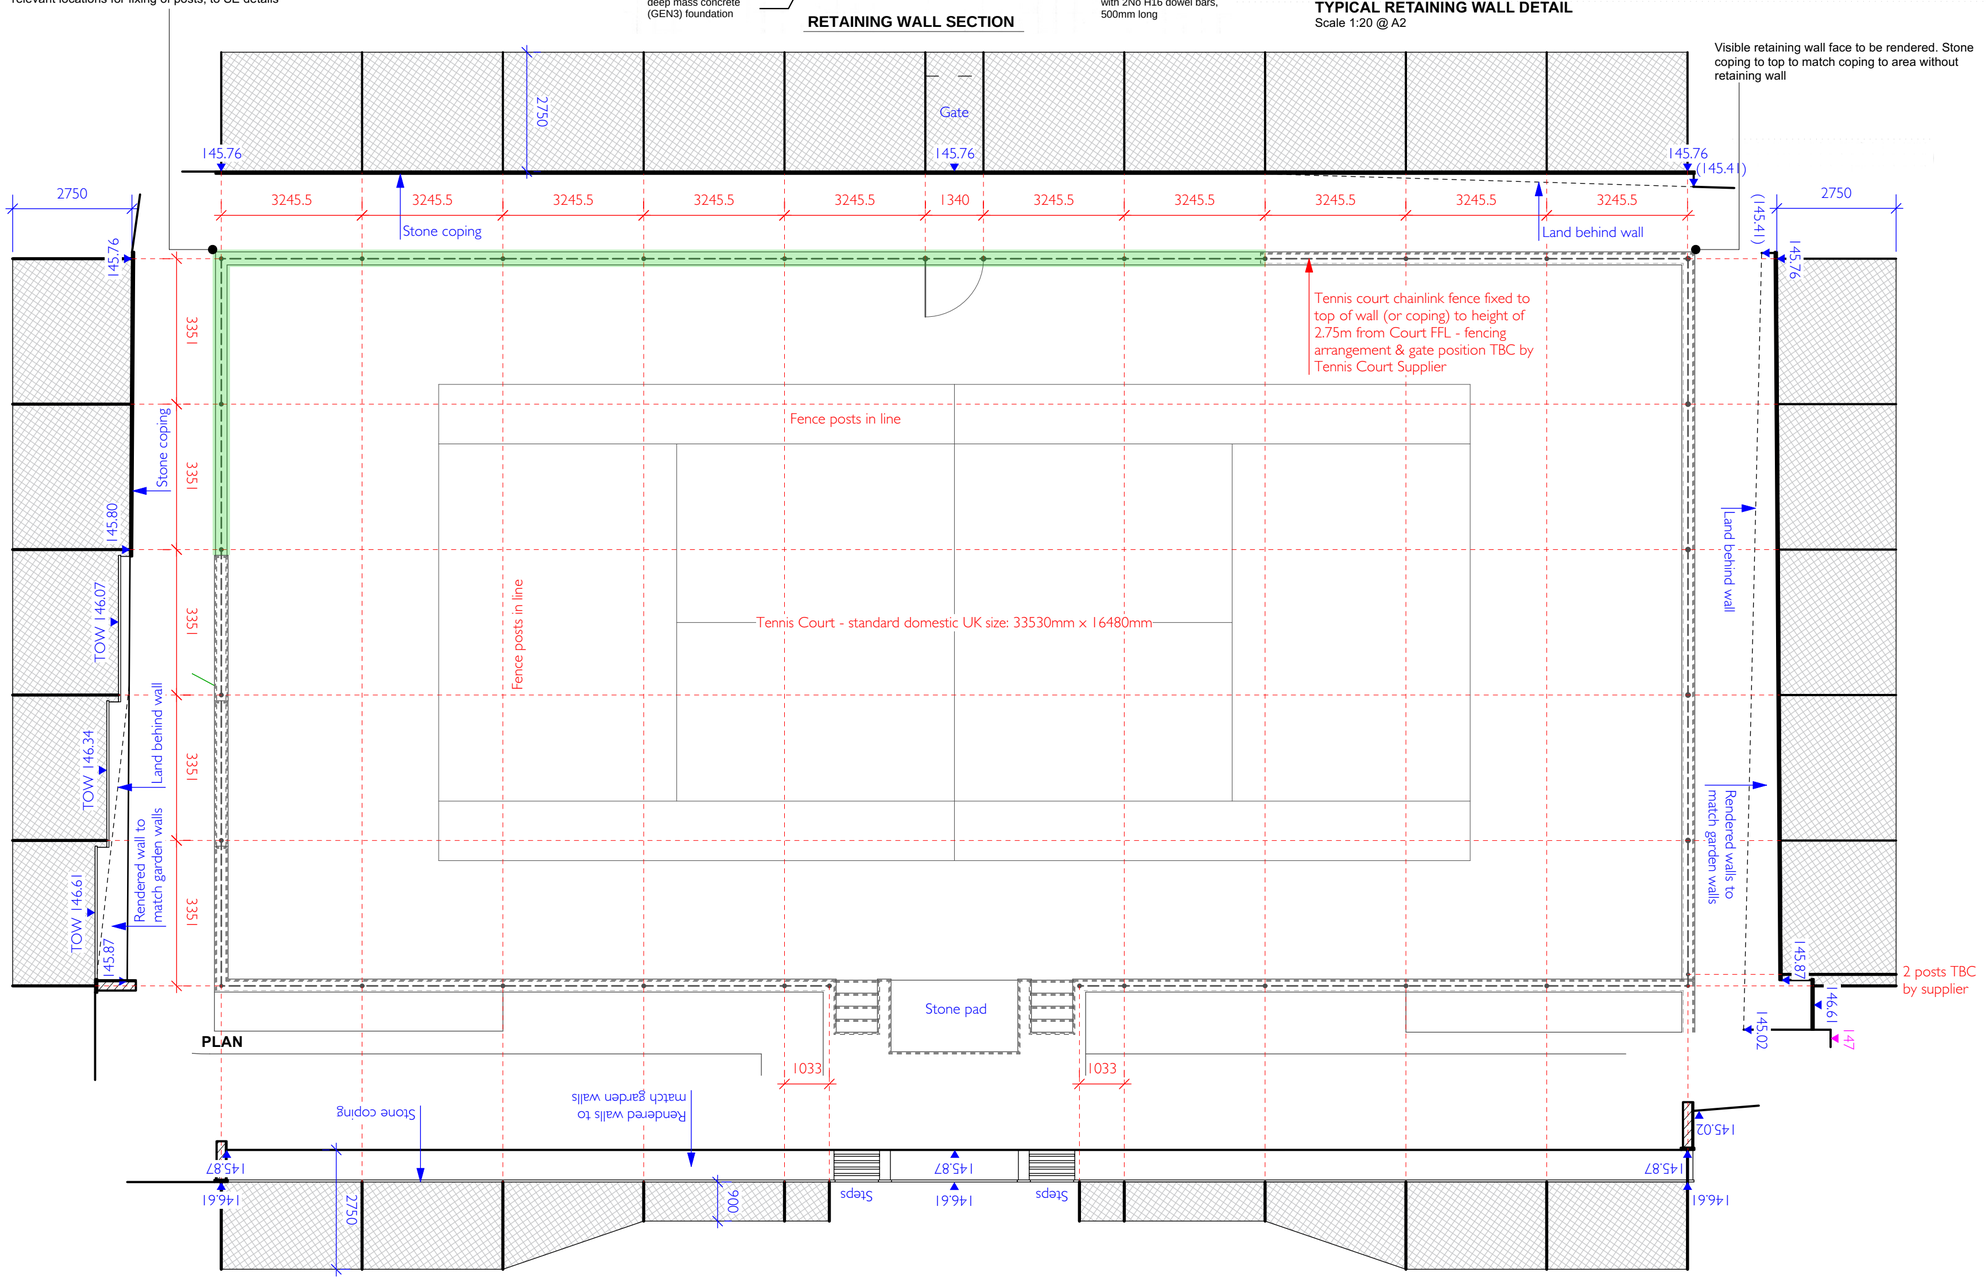

General Notes:

1. This drawing is to be read in conjunction with other consultants drawings.
2. Check site conditions prior to commencement of work.
3. Discrepancies must be reported directly to the Architect.
4. Do not scale off drawing, use figured dimensions only, unless for planning purposes.
5. This drawing may be issued in colour, and may be a non-standard paper size.

Rev	Date	Notes	Drawn
A	30/08/2022	Planning Issue	HE

Scale 1 : 100 @ A2 — 0 5m / 0 15ft

QA Serial Number 71946

YIANGOU
Yiangou Architects, Dyer House, 3 Dyer Street, Cirencester, Gloucs, GL7 2PP
t 01285 888150 e architecture@yiangou.com w www.yiangou.com

Project Address	Deerbourne, Inkpen, Hungerford
Project Description	Building Alterations
Drawing Title	Tennis court fencing and retaining walls proposed to be retaine
Drawing No.	2291-3121 Rev. A